


KEY:

- PROPOSED FOOTPATH
- PROPOSED LANDSCAPING
- PROPOSED RESIN BASED IMPRINTED SURFACE
- BLISTER PAVING FLAGS - BUFF
- EXISTING SIGN POST LOCATION
- PROPOSED SIGN POST LOCATION
- PROPOSED BOLLARD LOCATION
- EXISTING GULLY
- GULLY TO BE REMOVED
- NEW GULLY - NEW CONNECTION

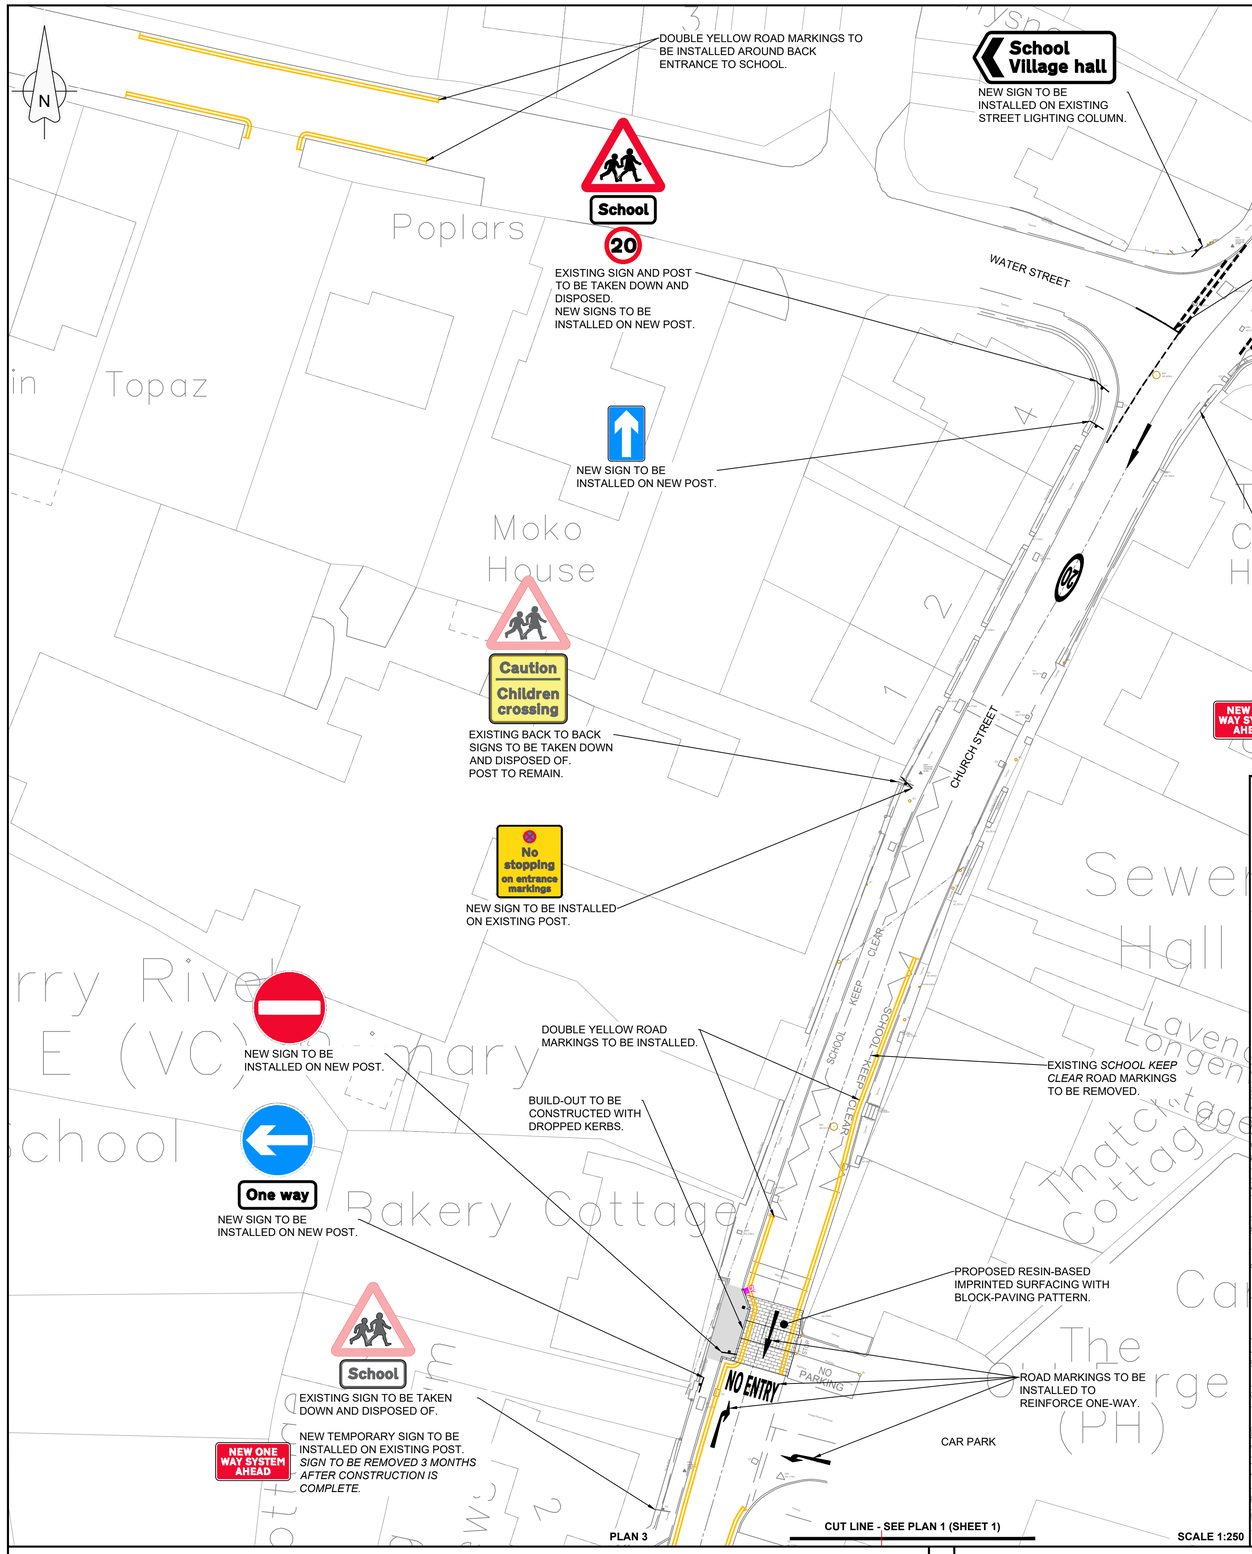


| Rev | Description | By | Date | Chk'd | Auth |
|---|---|---|---|---|---|
| - | - | - | - | - | - |
| - | - | - | - | - | - |
0 10 Millimetres 100

© Crown Copyright and database rights (2023). Ordnance Survey OS AC0000861332

Filepath: C:\Users\ellpscombe\Somerset Council\MN004270 Curry Rivel - TT CAD Drawings\Working Drawings

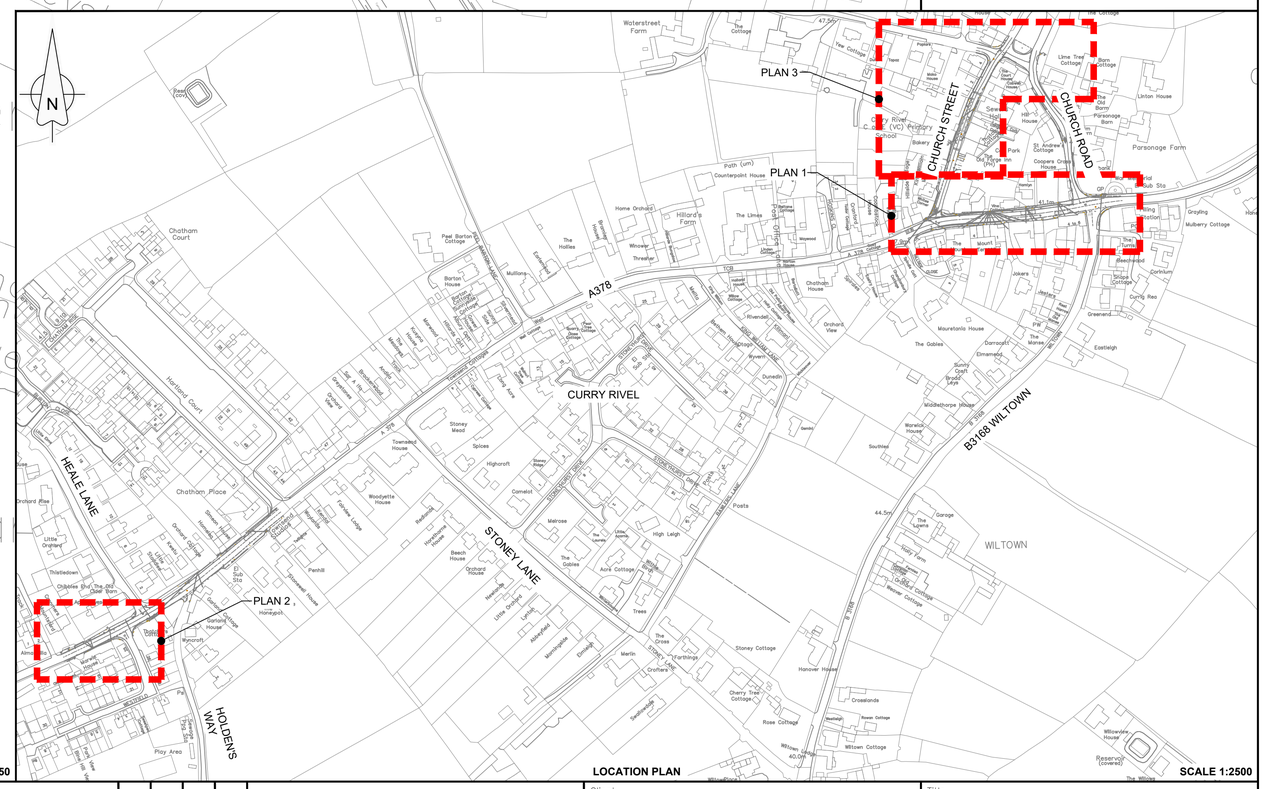Somerset Council

**Somerset Council** ©

County Hall
Taunton
Somerset
TA1 4DY

Tel: 0300 123 2224
www.somerset.gov.uk

Client: SOMERSET COUNCIL

Project: CURRY RIVEL ACTIVE TRAVEL

Title: INFORMATION PLAN SHEET 2 OF 2

File Name: MN004270-HW-003_004-Rev- -Information Plan

| Original Scale | Page Size | Drawn | Checked | Authorised | Status |
|---|---|---|---|---|---|
| AS SHOWN | A1 | EL | AN | AN | P |
| | | Date 30/01/24 | Date 28/02/24 | Date 28/02/24 | |

Drawing Number: MN004270-HW-004

Rev: -